HRANEC SHEET METAL INC., ROOF CURBS **EQUIPMENT RAILS** **724-437-2211**

Standard Construction

- 18 GAUGE GALVANIZED
- FULLY WELDED CONSTRUCTION
- 2" FLANGE OUT
- 2" x 4" UNTREATED WOOD NAILER

Optional Features

- ☐ ALUMINUM CONSTRUCTION (14GA)
- ☐ TREATED WOOD NAILER
- ☐ _____

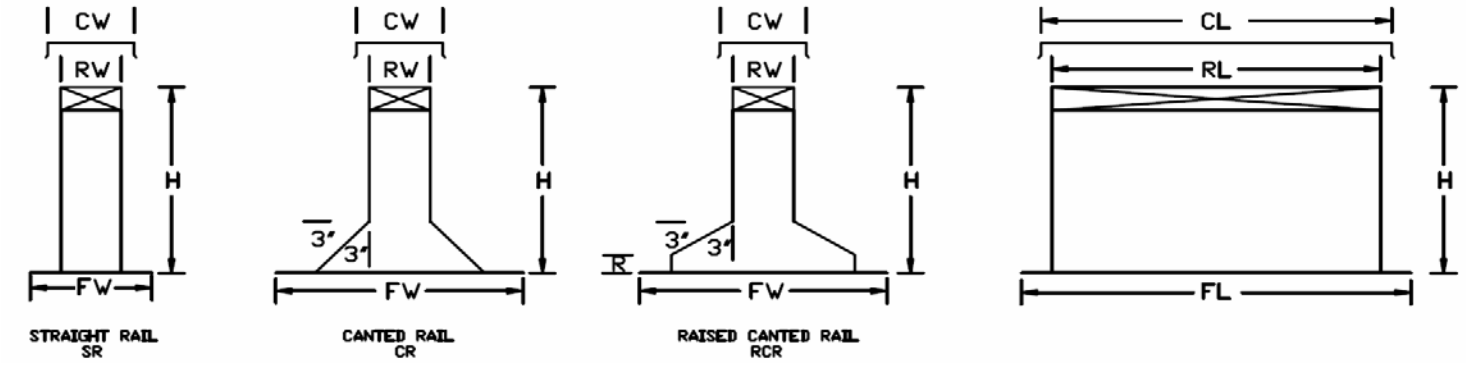

Tag	Type	Qty	RW	RL	FW	FL	H	CW	CL	R

Hranec Sheet Metal, Inc.
763 Route 21
Uniontown, PA 15401
Phone: (724) 437-2211
Fax: (724) 437-2233
www.hraneccurbs.com

P.O. Number : _____
Customer: _____
Project: _____
Location: _____
Architect: _____