HRANEC SHEET METAL INC., ROOF CURBS **RTU CURB** **724-437-2211**

Standard Construction

- 14 GAUGE GALVANIZED
- FULLY WELDED CONSTRUCTION
- 2" FLANGE OUT
- WOOD UNTREATED NAILER
- 1.5", 3LB. DENSITY INS. (EXCEPT TYPE A)

Optional Features

- ☐ DAMPER TRAY
- ☐ ALUMINUM CONSTRUCTION (14GA)
- ☐ SOLID BOTTOM
- ☐ TREATED

PROFILES

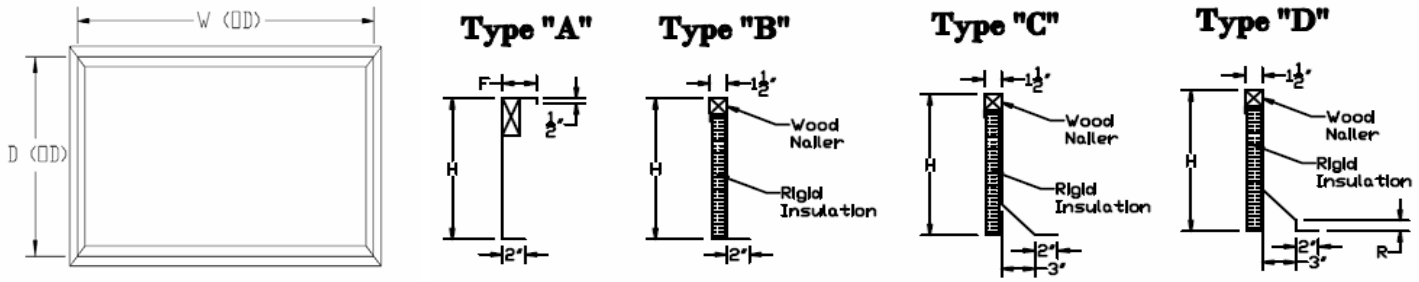

2 X 4 2X2 2X2 2X2

Tag	Type	Quantity	W (O.D.)	D (O.D.)	H	F	R	Notes

Hranec Sheet Metal, Inc.
763 Route 21
Uniontown, PA 15401
Phone: (724) 437-2211
Fax: (724) 437-2233
www.hraneccurbs.com

P.O. Number : _____

Customer: _____

Project: _____

Location: _____

Architect: _____